
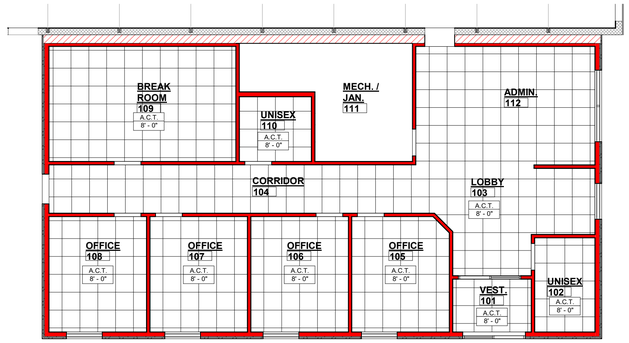


REFLECTED CEILING PLAN

1/8" = 1'-0"

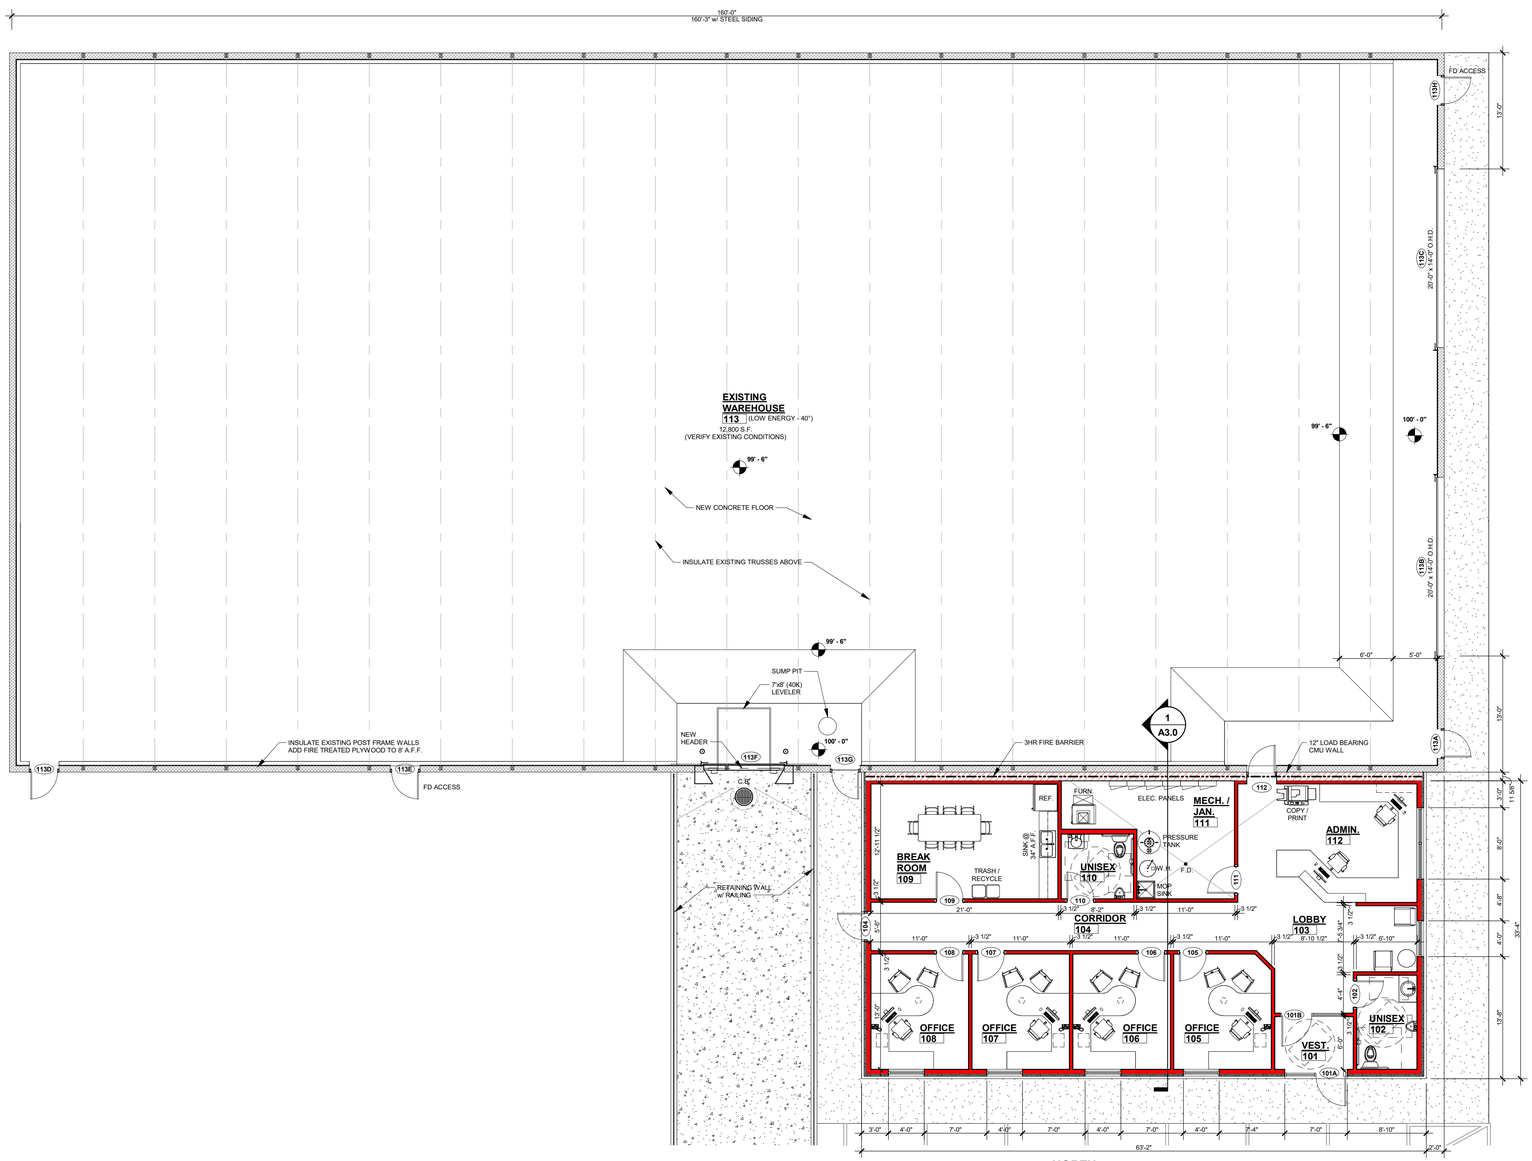

NORTH

FLOOR PLAN

1/8" = 1'-0"

WALL KEY

- NEW WALL/FURRING
- NEW MASONRY/ VENEER WALL
- NEW COOLER/ FREEZER WALLS
- NEW FOUNDATION WALL
- NEW IMP WALL
- NEW PRECAST WALL
- EXISTING MASONRY WALL
- TYPICAL EXISTING WALL
- DEMO MASONRY WALL
- DEMO WALLS
- FIRE WALL OR FIRE BARRIER

Keller

PLANNERS | ARCHITECTS | BUILDERS

FOX CITIES
N216 State Road 55
P.O. Box 620
Kaukauna, WI 54130
PHONE (920) 766-5795 / 1-800-236-2534
FAX (920) 766-5004

MADISON
711 Lois Dr.
Sun Prairie, WI 53590
PHONE (608) 318-2336
FAX (608) 318-2337

MILWAUKEE
W204 N11509
Goldendale Rd
Germantown, WI 53022
PHONE (262) 250-9710 / 1-800-236-2534
FAX (262) 250-9740

WAUSAU
5605 Lilac Ave
Wausau, WI 54401
PHONE (715) 849-3141
FAX (715) 849-3181

www.kellerbuilds.com

PROPOSED FOR:

UNITED COOP

17702 COUNTY LINE ROAD
UNION GROVE, WISCONSIN 53182

"COPYRIGHT NOTICE"

This design, drawing and detail is the copyrighted property of KELLER, INC. No part hereof shall be copied, duplicated, distributed, disclosed or made available to anyone without the expressed written consent of KELLER, INC.

REVISIONS

1	05.06.2026	C. TEAFOE
2	05.13.2026	C. TEAFOE
3		
4		
5		
6		

PROJECT MANAGER: J. NOLL

DESIGNER: R. LINDSTROM

INTERIOR DESIGNER: -------

DRAWN BY: C. TEAFOE

EXPEDITOR: -------

SUPERVISOR: -------


PRELIMINARY NO: P26070

CONTRACT NO: -------


DATE: 03.24.2026

SHEET: A1.0


PRELIMINARY - NOT FOR CONSTRUCTION

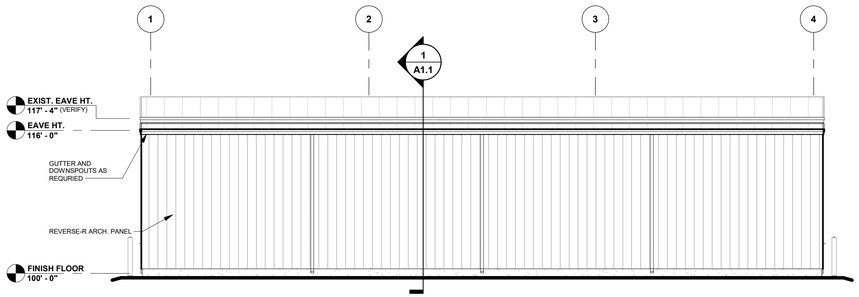

WEST ELEVATION
1/8" = 1'-0"

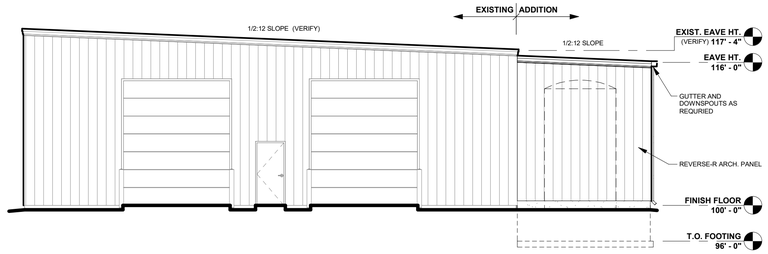


NORTH ELEVATION
1/8" = 1'-0"

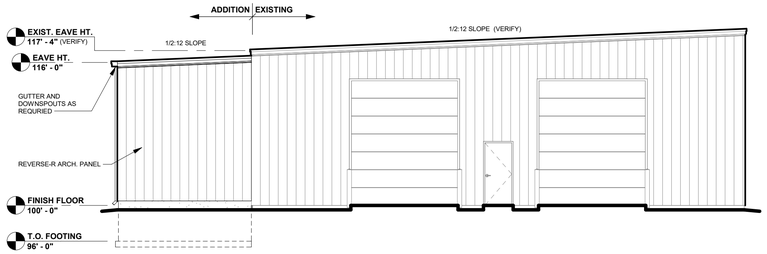

SOUTH ELEVATION
1/8" = 1'-0"

1 / A1.1 BUILDING SECTION
3/8" = 1'-0"

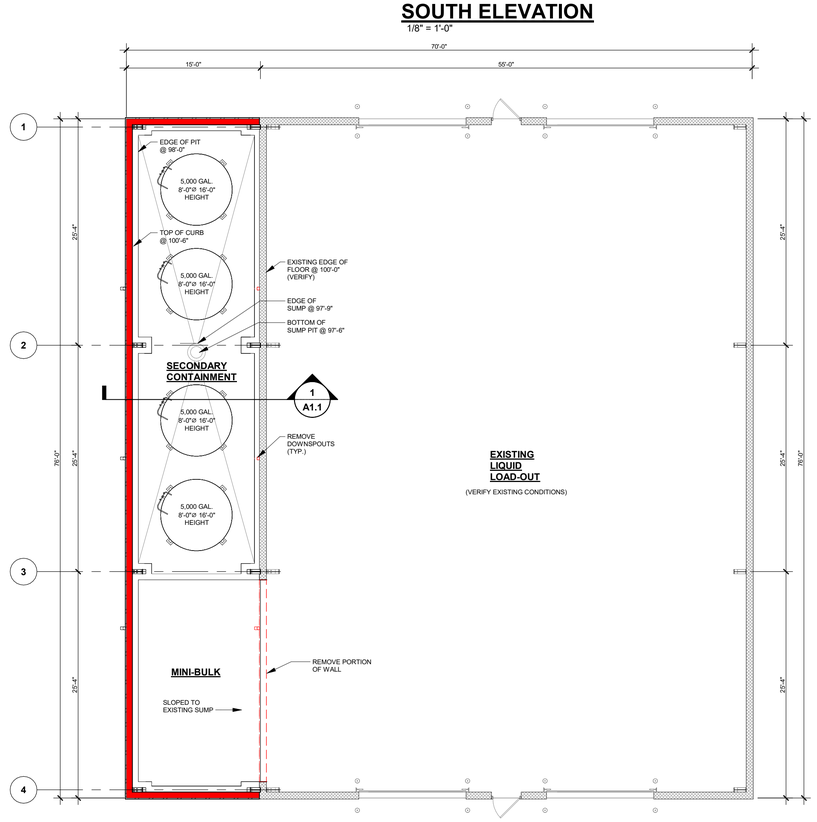

NORTH

FLOOR PLAN
1/8" = 1'-0"

WALL KEY
- NEW WALL/FURRING
- NEW MASONRY/ VENEER WALL
- NEW COOLER/ FREEZER WALLS
- NEW FOUNDATION WALL
- NEW IMP WALL
- NEW PRECAST WALL
- EXISTING MASONRY WALL
- TYPICAL EXISTING WALL
- DEMO MASONRY WALL
- DEMO WALLS
- FIRE WALL OR FIRE BARRIER

Keller
PLANNERS | ARCHITECTS | BUILDERS

FOX CITIES
N216 State Road 55
P.O. Box 620
Kaukauna, WI 54130
PHONE (920) 766-5795 /
1-800-236-2534
FAX (920) 766-5004

MADISON
711 Lois Dr.
Sun Prairie, WI 53590
PHONE (608) 318-2336
FAX (608) 318-2337

MILWAUKEE
W204 N11509
Goldendale Rd
Germantown, WI 53022
PHONE (262) 250-9710
1-800-236-2534
FAX (262) 250-9740

WAUSAU
5605 Lilac Ave
Wausau, WI 54401
PHONE (715) 849-3141
FAX (715) 849-3181

www.kellerbuilds.com

PROPOSED FOR:
UNITED COOP
17702 COUNTY LINE ROAD
UNION GROVE, WISCONSIN 53182


"COPYRIGHT NOTICE"
This design, drawing and detail is the copyrighted property of KELLER, INC. No part hereof shall be copied, duplicated, distributed, disclosed or made available to anyone without the expressed written consent of KELLER, INC.

REVISIONS


1	05.06.2026	C. TEAFOE
2	05.13.2026	C. TEAFOE
3		
4		
5		
6		

PROJECT MANAGER: J. NOLL
DESIGNER: R. LINDSTROM
INTERIOR DESIGNER: -------
DRAWN BY: C. TEAFOE
EXPEDITOR: -------
SUPERVISOR: -------
PRELIMINARY NO: P26070
CONTRACT NO: -------
DATE: 03.24.2026
SHEET: A1.1


PRELIMINARY - NOT FOR CONSTRUCTION

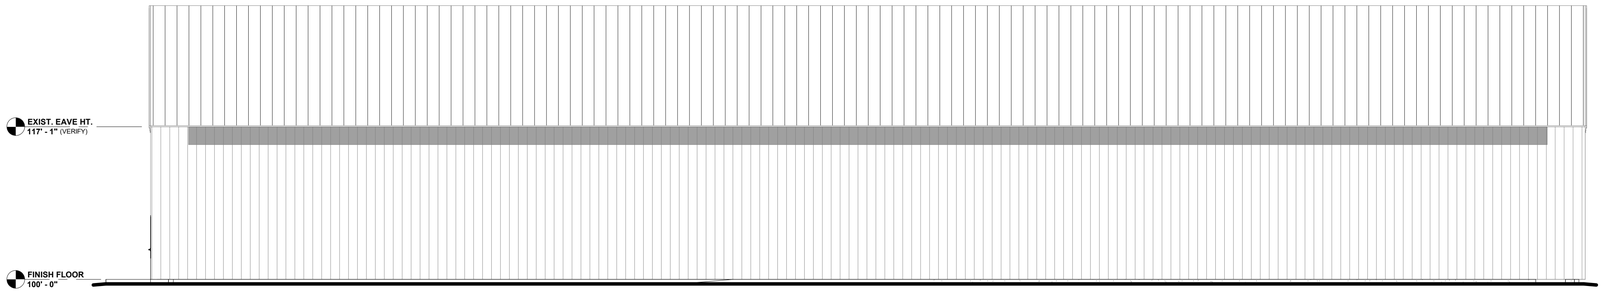


NORTH ELEVATION
1/8" = 1'-0"

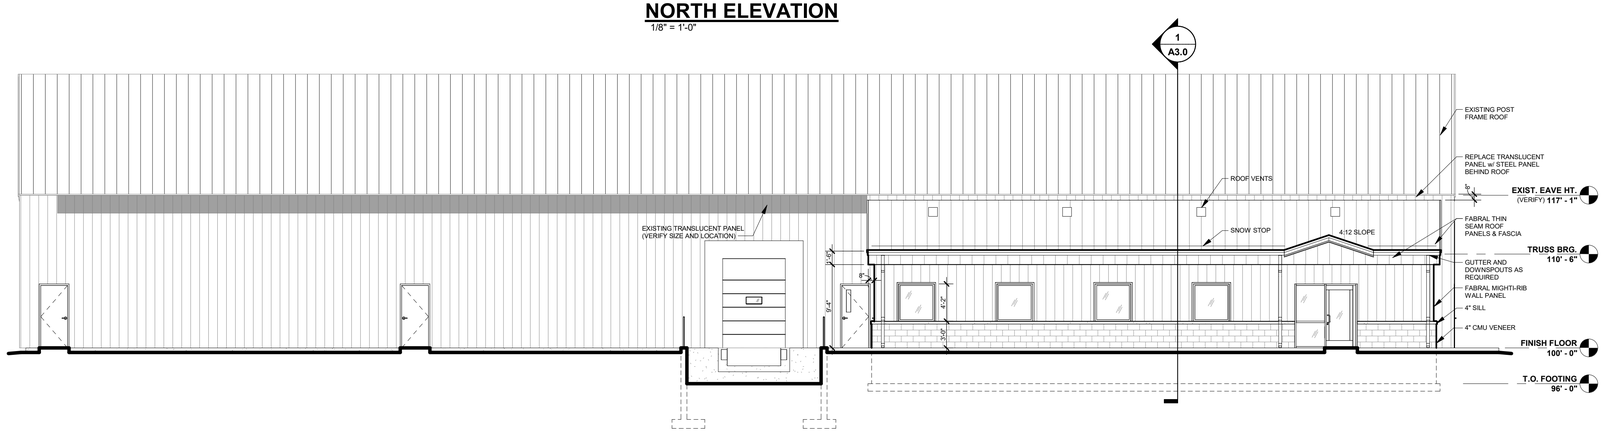

SOUTH ELEVATION
1/8" = 1'-0"

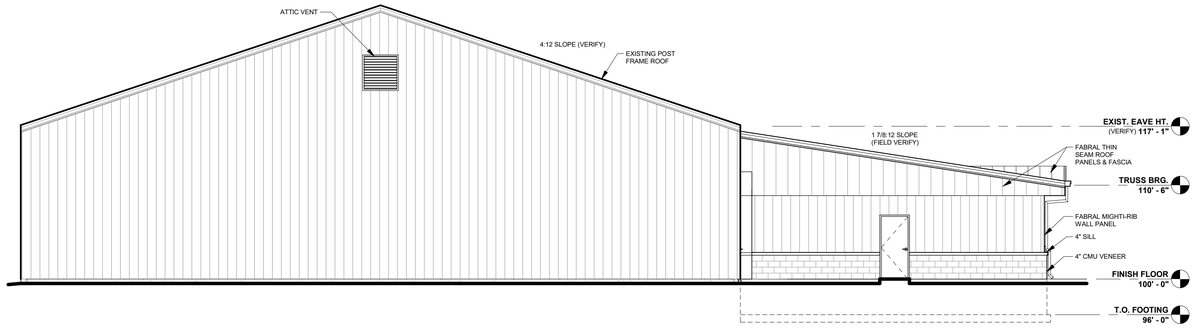

WEST ELEVATION
1/8" = 1'-0"

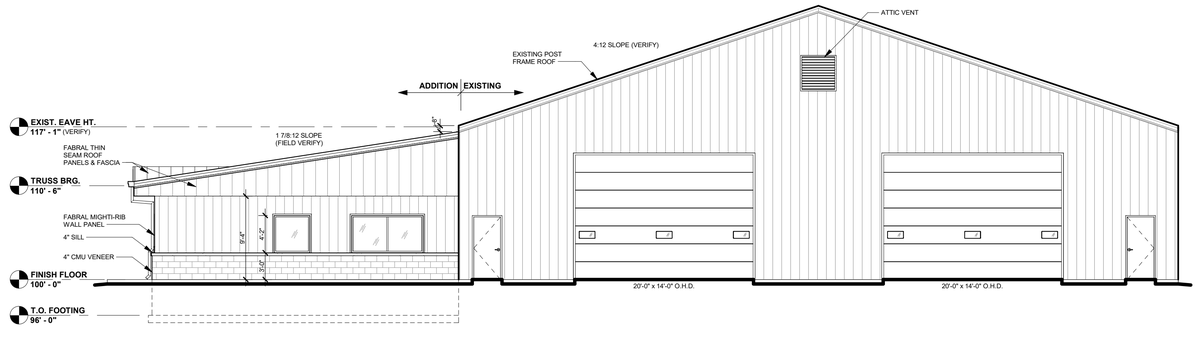

EAST ELEVATION
1/8" = 1'-0"

DOOR & WINDOW VALUES		
WINDOWS:	U VALUE	0.--
	SHGC	0.--
	VT	0.--
DOORS: (SWINGING)	U VALUE	0.38
O.H. DOORS: (NON-SWINGING)	U VALUE	0.11
DOORS: (>50% GLAZING)	U VALUE	0.--
	SHGC	0.--
	VT	0.--

Keller
PLANNERS | ARCHITECTS | BUILDERS

FOX CITIES
N216 State Road 55
P.O. Box 620
Kaukauna, WI 54130
PHONE (920) 766-5795 / 1-800-236-2534
FAX (920) 766-5004

MADISON
711 Lois Dr.
Sun Prairie, WI 53590
PHONE (608) 318-2336
FAX (608) 318-2337

MILWAUKEE
W204 N11509
Goldendale Rd
Germantown, WI 53022
PHONE (262) 250-9710 / 1-800-236-2534
FAX (262) 250-9740

WAUSAU
5605 Lilac Ave
Wausau, WI 54401
PHONE (715) 849-3141
FAX (715) 849-3181

www.kellerbuilds.com

PROPOSED FOR:
UNITED COOP
17702 COUNTY LINE ROAD
UNION GROVE, WISCONSIN 53182

"COPYRIGHT NOTICE"
This design, drawing and detail is the copyrighted property of KELLER, INC. No part hereof shall be copied, duplicated, distributed, disclosed or made available to anyone without the expressed written consent of KELLER, INC.

REVISIONS

1	05.06.2026	C. TEAFOE
2	05.13.2026	C. TEAFOE
3		
4		
5		
6		

PRELIMINARY - NOT FOR CONSTRUCTION

PROJECT MANAGER: J. NOLL
DESIGNER: R. LINDSTROM
INTERIOR DESIGNER: -------
DRAWN BY: C. TEAFOE
EXPEDITOR: -------
SUPERVISOR: -------
PRELIMINARY NO: P26070
CONTRACT NO: -------
DATE: 03.24.2026
SHEET: A2.0

Keller
PLANNERS | ARCHITECTS | BUILDERS

FOX CITIES
N216 State Road 55
P.O. Box 620
Kaukauna, WI 54130
PHONE (920) 766-5795 /
1-800-236-2534
FAX (920) 766-5004


MADISON
711 Lois Dr.
Sun Prairie, WI 53590
PHONE (608) 318-2336
FAX (608) 318-2337

MILWAUKEE
W204 N11509
Goldendale Rd
Germantown, WI 53022
PHONE (262) 250-9710
1-800-236-2534
FAX (262) 250-9740

WAUSAU
5605 Lilac Ave
Wausau, WI 54401
PHONE (715) 849-3141
FAX (715) 849-3181

www.kellerbuilds.com

PROPOSED FOR:
UNITED COOP
17702 COUNTY LINE ROAD
UNION GROVE, WISCONSIN 53182

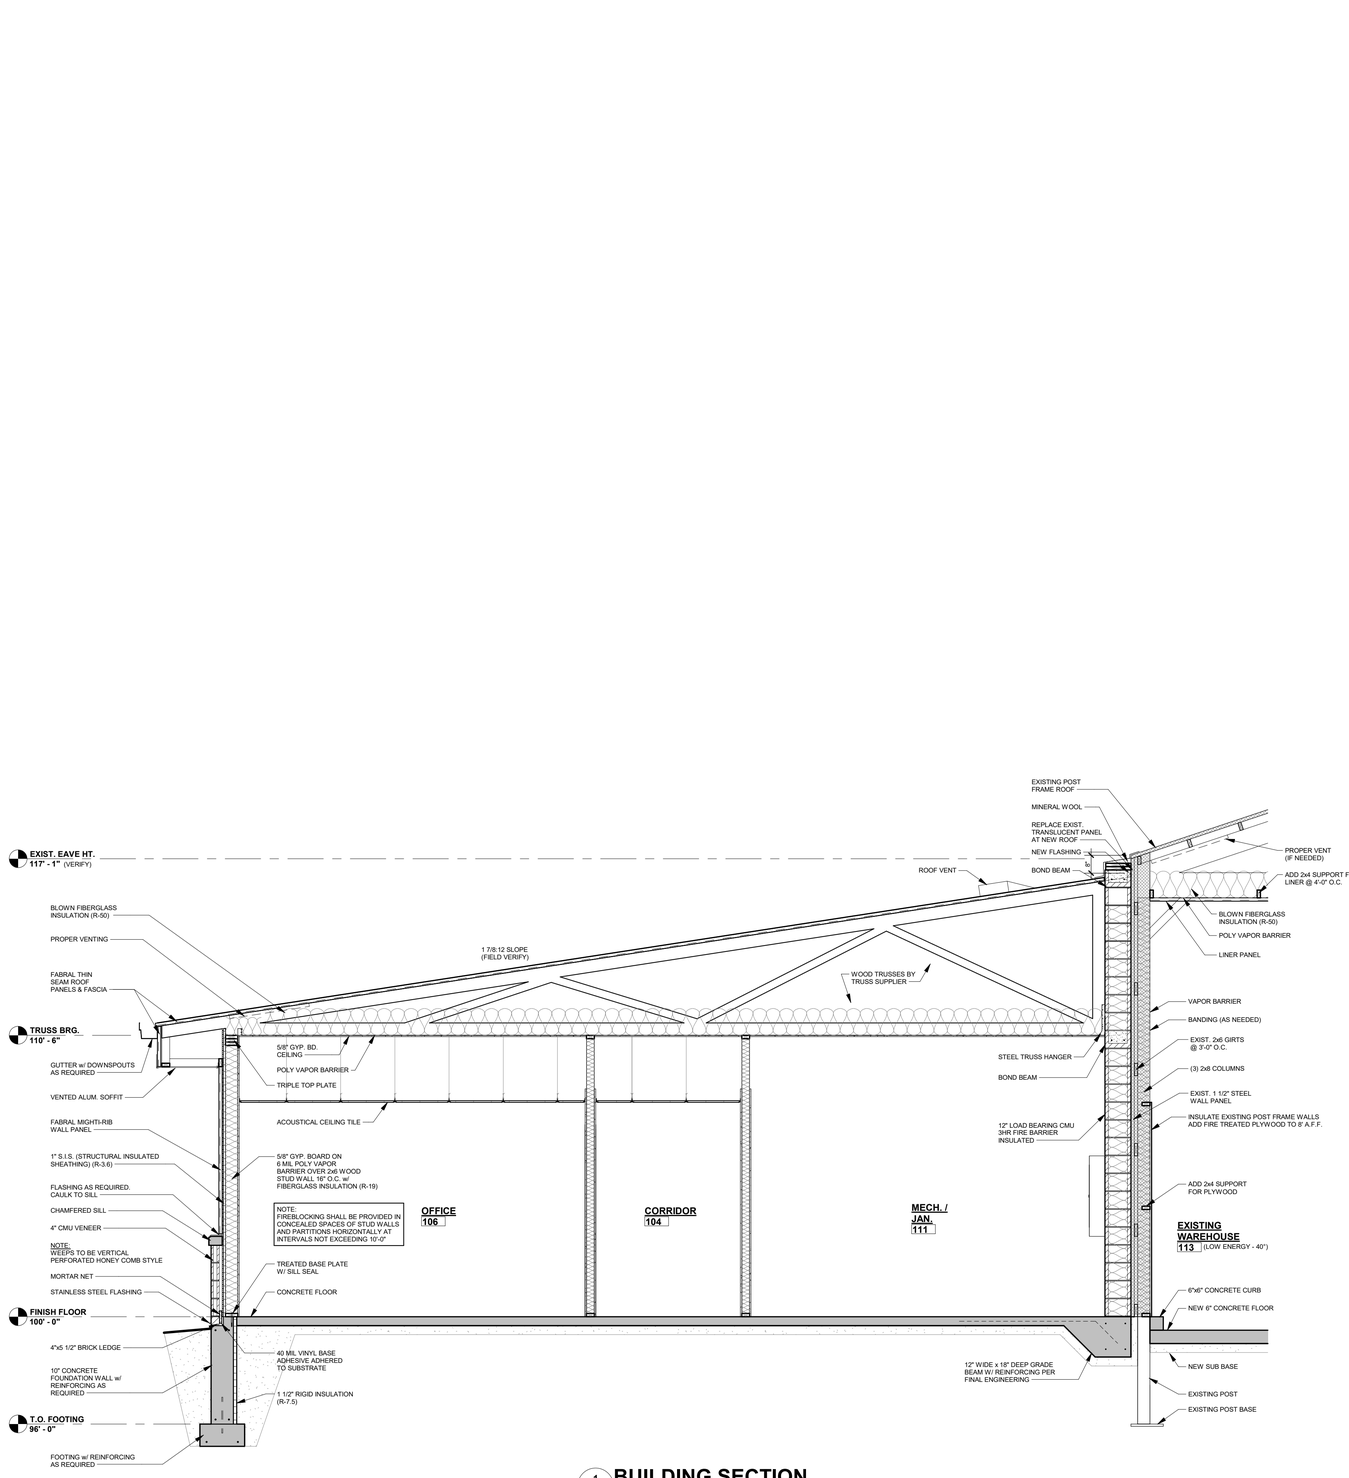

1 / A3.0 **BUILDING SECTION**
3/8" = 1'-0"

"COPYRIGHT NOTICE"
This design, drawing and detail is the copyrighted property of KELLER, INC. No part hereof shall be copied, duplicated, distributed, disclosed or made available to anyone without the expressed written consent of KELLER, INC.

REVISIONS

1	05.06.2026	C. TEAFOE
2	05.13.2026	C. TEAFOE
3		
4		
5		
6		

PRELIMINARY - NOT FOR CONSTRUCTION

PROJECT MANAGER: J. NOLL
DESIGNER: R. LINDSTROM
INTERIOR DESIGNER: -------
DRAWN BY: C. TEAFOE
EXPEDITOR: -------
SUPERVISOR: -------
PRELIMINARY NO: P26070
CONTRACT NO: -------
DATE: 03.24.2026
SHEET: A3.0